


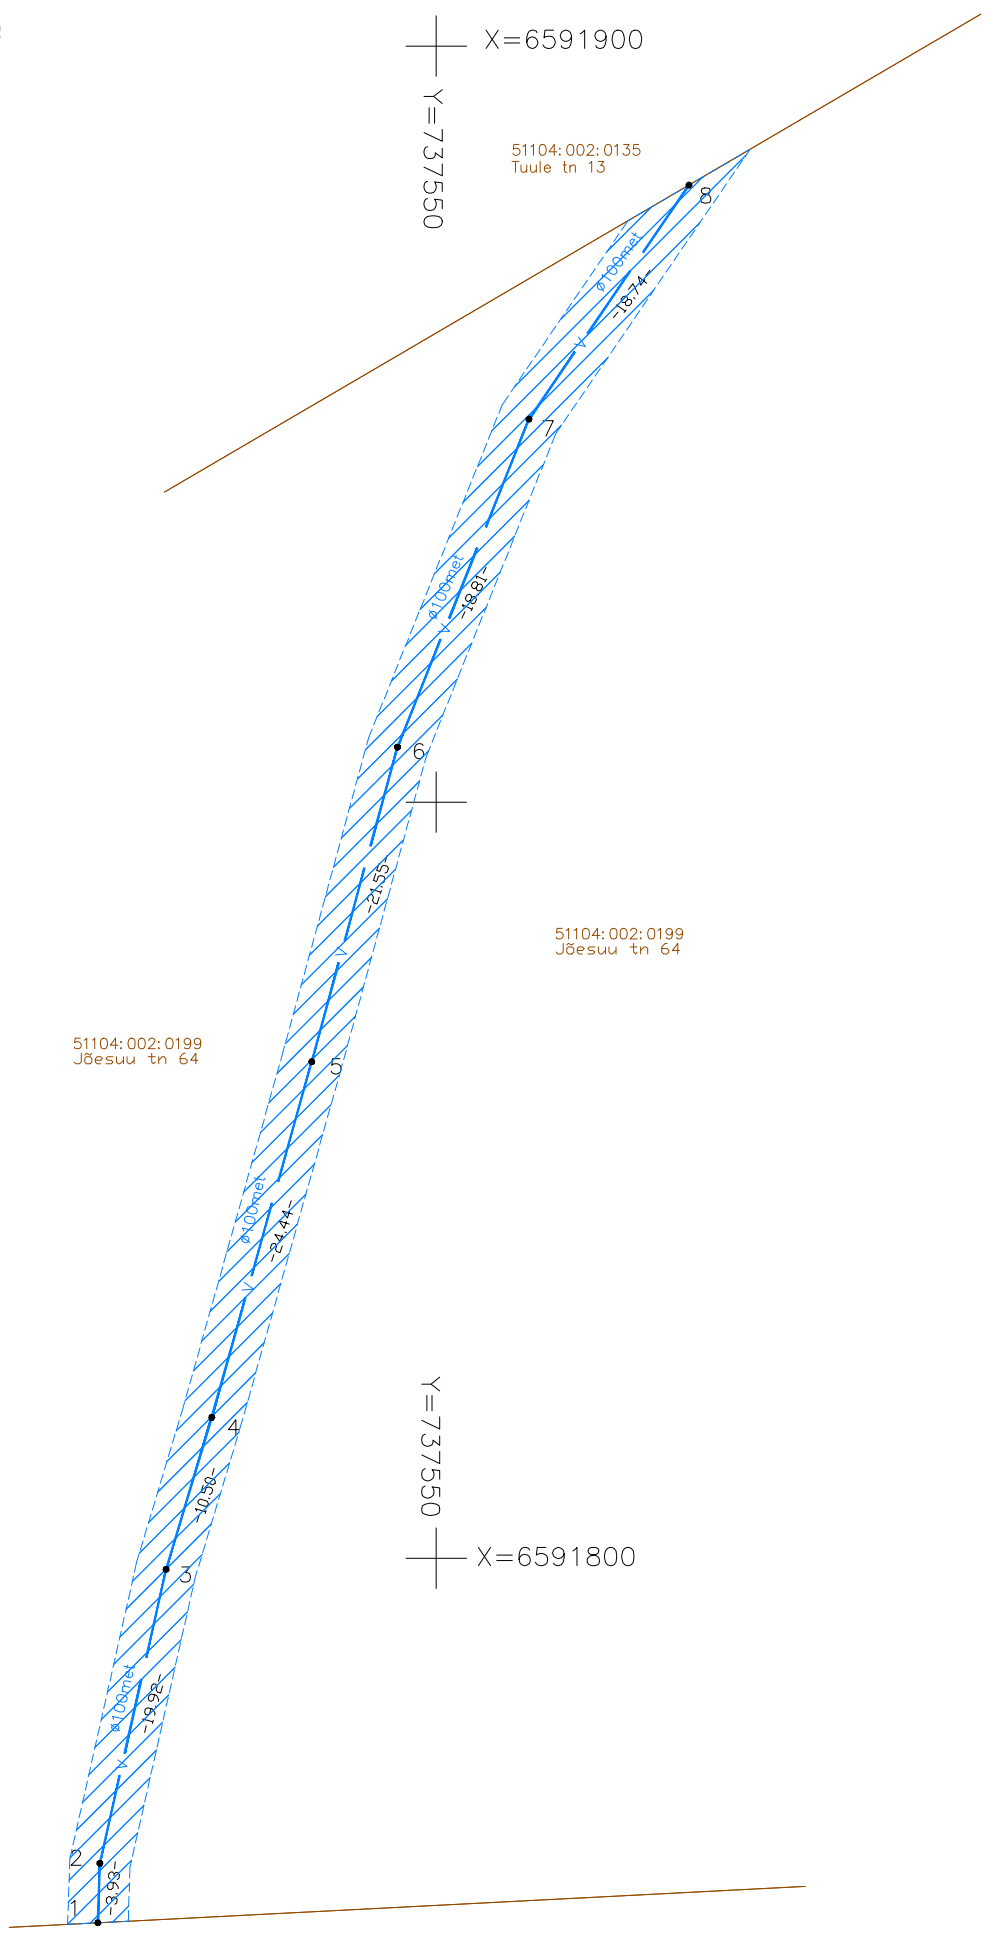

 – veetrassi kaitsevöönd 489.8m²

Leppemärgid
veetrassi mõõdistatud kaevamisjälje järgi
Teostusjoonis on koostatud ehitaja ütluste järgi

Punkti Nr.	X	Y
1	6591775.89	737527.62
2	6591779.82	737527.75
3	6591799.26	737532.13
4	6591809.31	737535.15
5	6591832.84	737541.76
6	6591853.63	737547.43
7	6591875.32	737556.14
8	6591890.80	737566.71

E1853	Narva linn Jõesuu tn 64		2018		 telefon 6718 530 hades@hades.ee www.hades.ee	
			M = 1 : 500			
Kontrollis	Pavel Kudryavtsev		veetrassi teostusjoonis		 EST83716A	
Mõõdistaja	Alexey Novikov					
Joonestaja	Alexey Novikov					
Instrument	GPT-3005N		Joonise nr. 01			
MTR EG10570307-0001 Litsentsid: 546 MA-k, 411 MA			Leht	1	Lehti	1