


Asendiplaan

Linda tn 11 // Issanda Ülestõusmise kirik

Mõõtkava: 1:1000

X = 6589041, Y = 738368

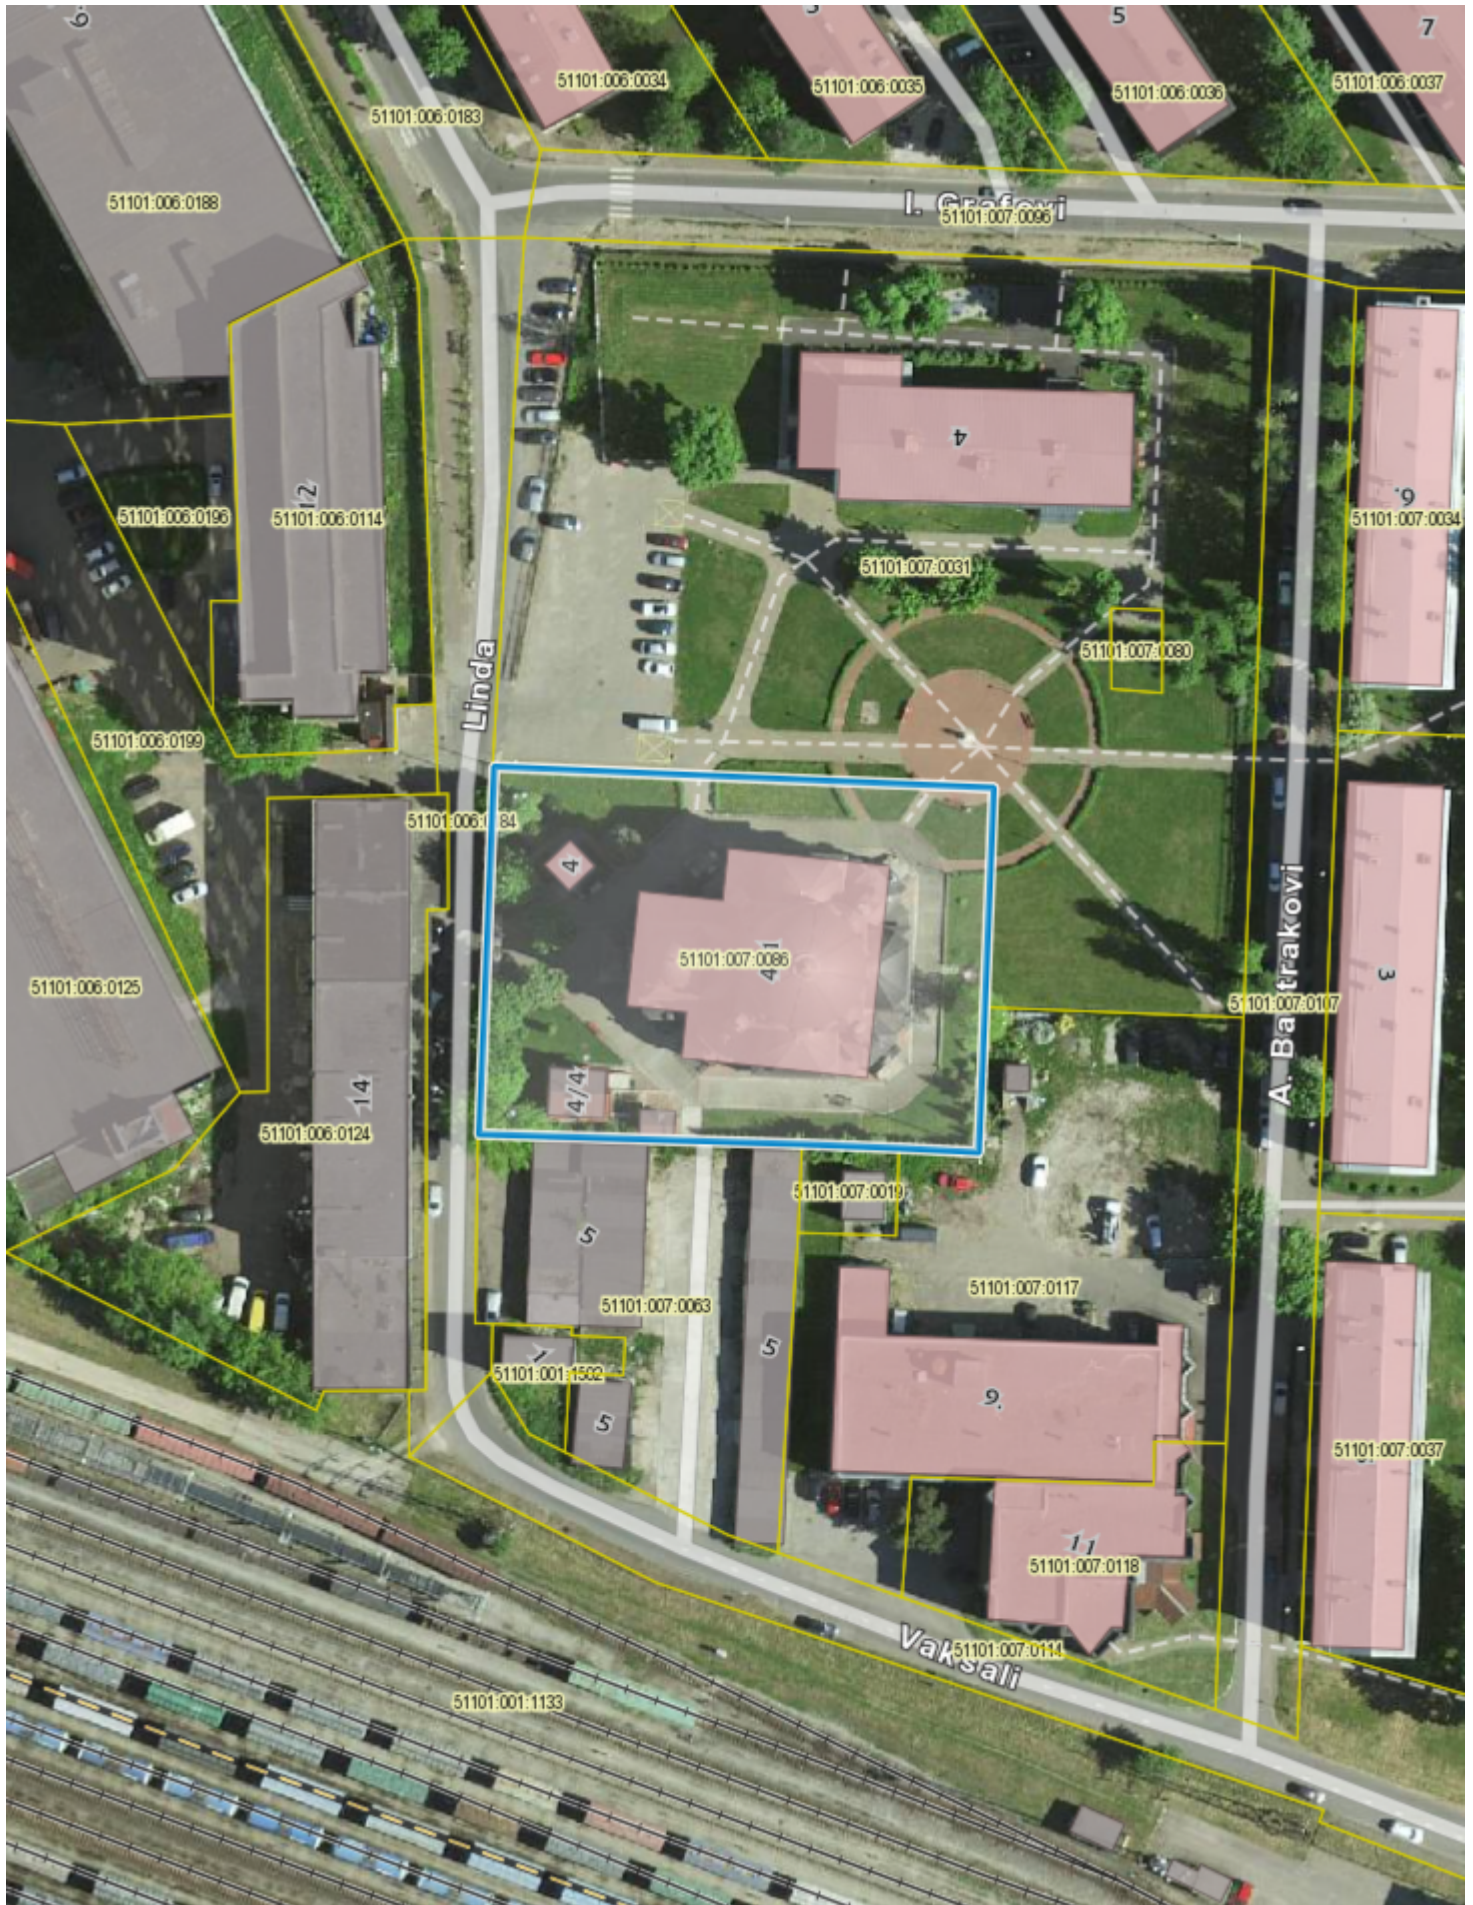

X = 6588788, Y = 738174