


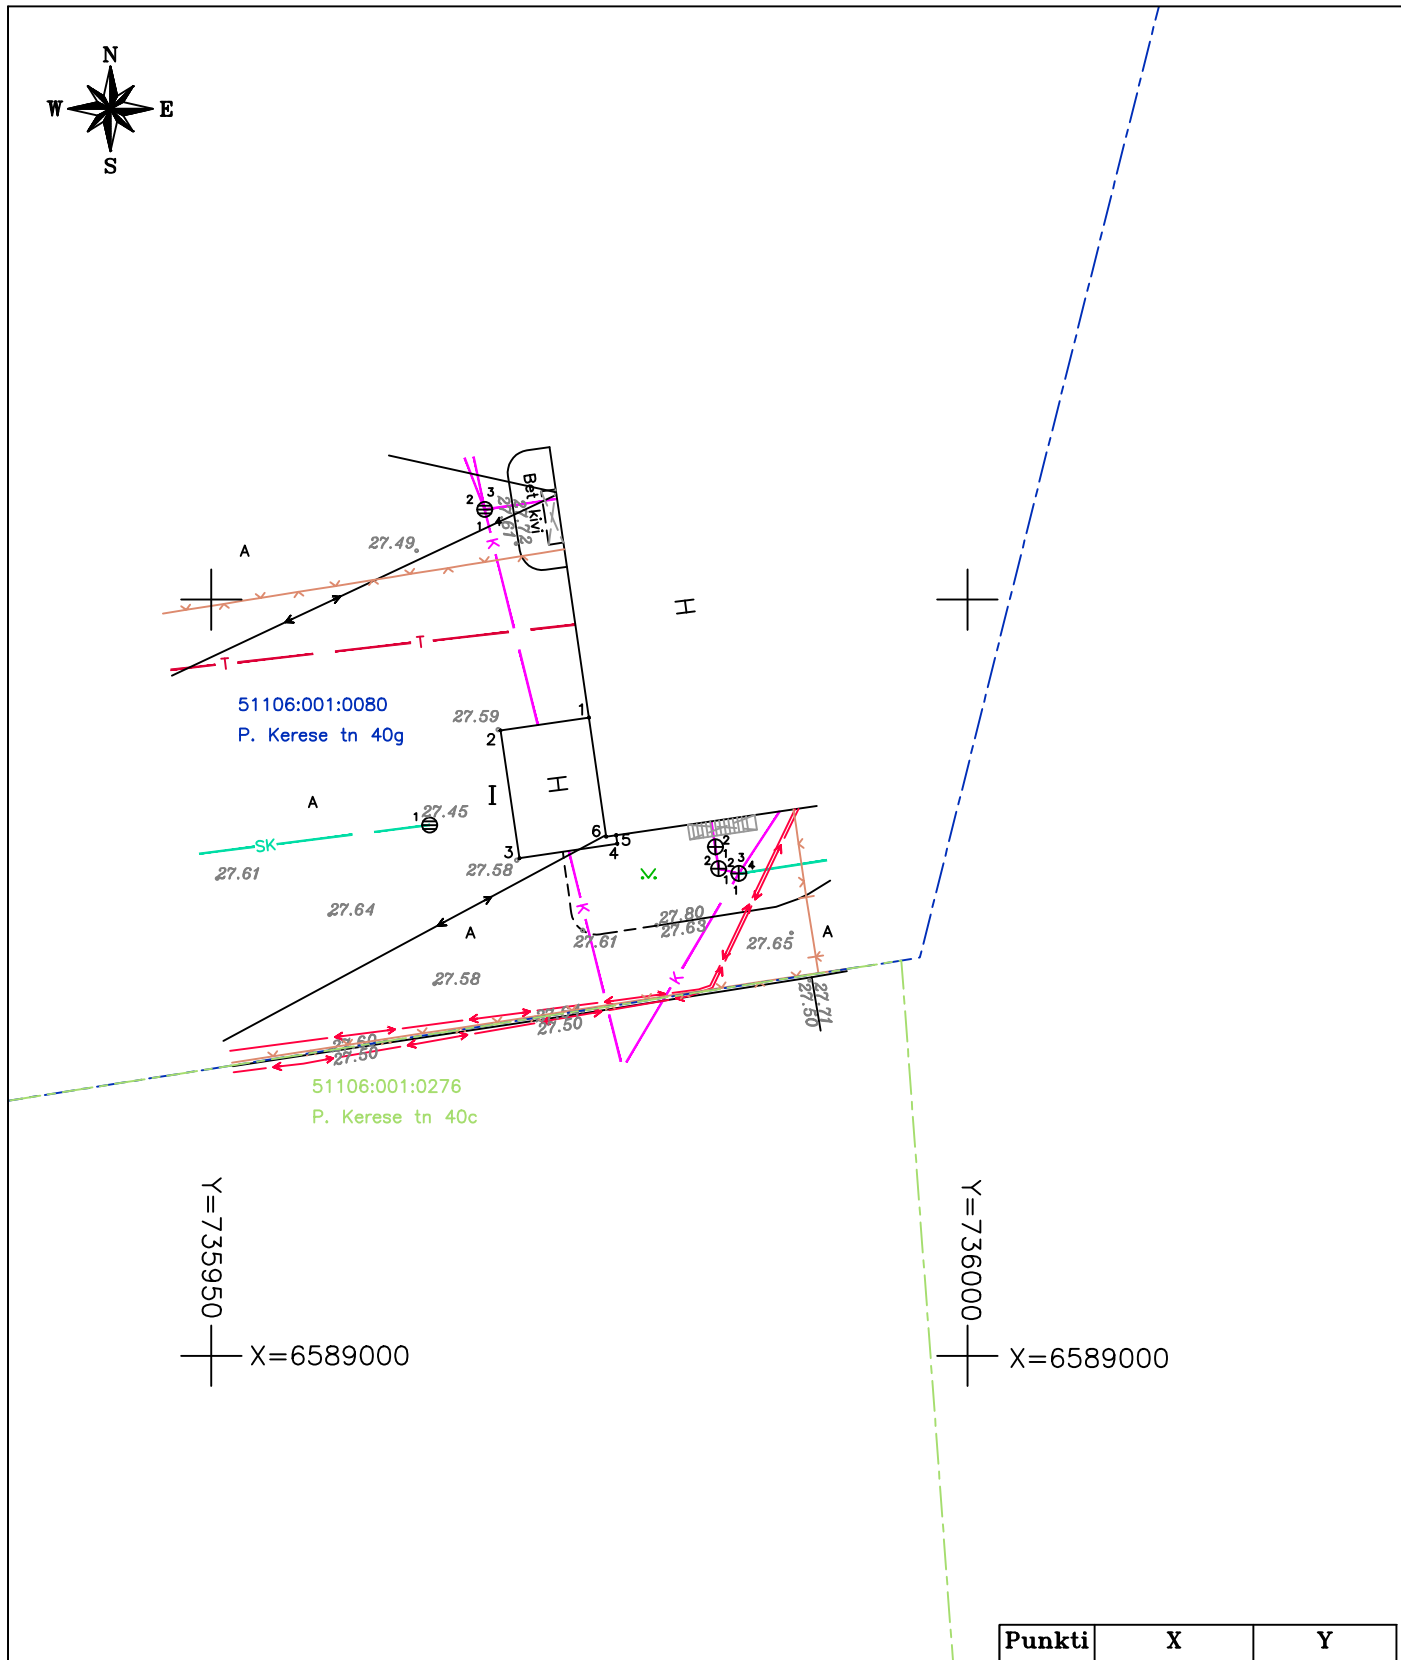

Märkused:

Koordinaadid L-Est 97 süsteemis

Kõrgused EH2000 süsteemis

Mõõdistamise aeg: 29.03.2023.a

Töö väljastamise aeg: 29.03.2023.a

Piirid saadud Maa-ameti registri kaardilt seisuga 11.01.2023.a pindala (m²)

Esitatud piirijoonte asukohad on informatiivsed.

I-50.6

Punkti Nr.	X	Y
1	6589042.20	735974.96
2	6589041.35	735969.13
3	6589032.91	735970.38
4	6589033.85	735976.84
5	6589034.42	735976.76
6	6589034.32	735976.11

E2376	Narva linn P.Kerese tn 40g		2023			
			M = 1 : 500			
Kontrollis	Pavel Kudryavtsev		kontroll mõõdistus			
Mõõdistaja	Alexey Novikov					
Joonestaja	Alexey Novikov					
Instrument	Topcon OS103,GPS Topcon HIPER SR		Joonise nr. 01			
MTR EG10570307-0001		Litsentsid: 546 MA-k, 411 MA	Lehti	1	Lehti	1



telefon 6718 530
hades@hades.ee
www.hades.ee



EST83719A